# Schematic diagram of railway traffic control facilities of DOL railway infrastructure

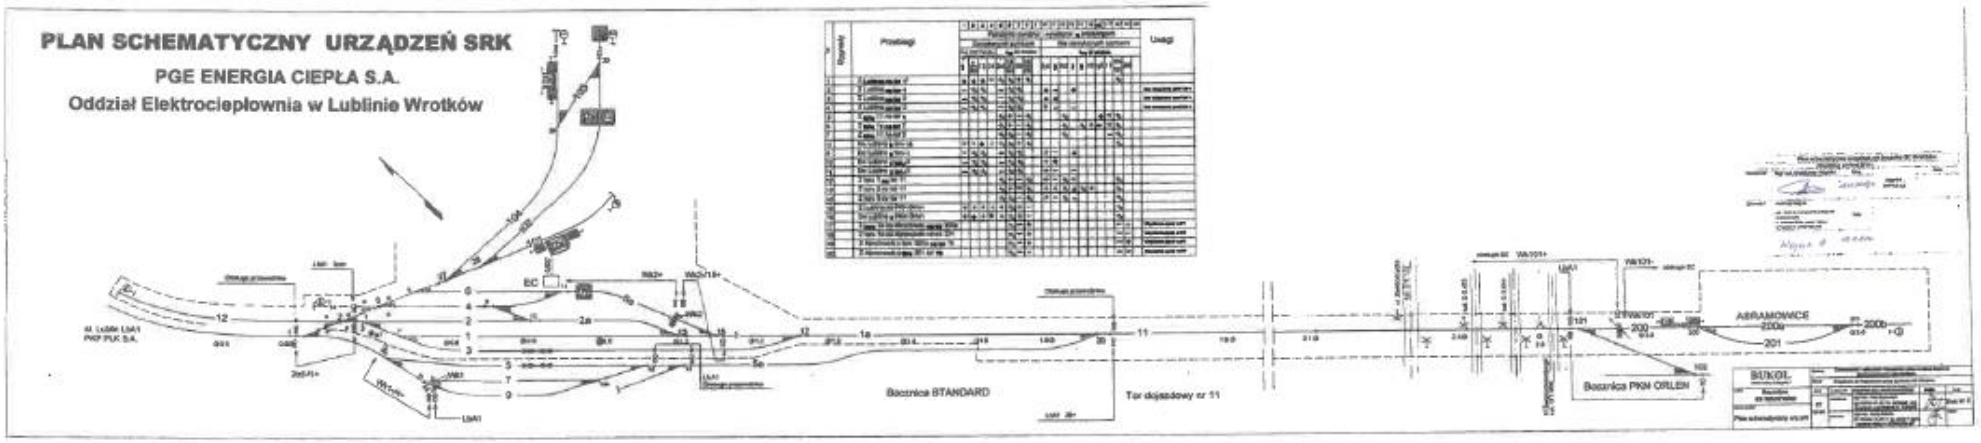


**SCHEMATIC DIAGRAM OF RAILWAY TRAFFIC CONTROL FACILITIES**
**PGE Energia Ciepła S.A.**
**Oddział Elektrociepłownia w Lublinie Wrotków**